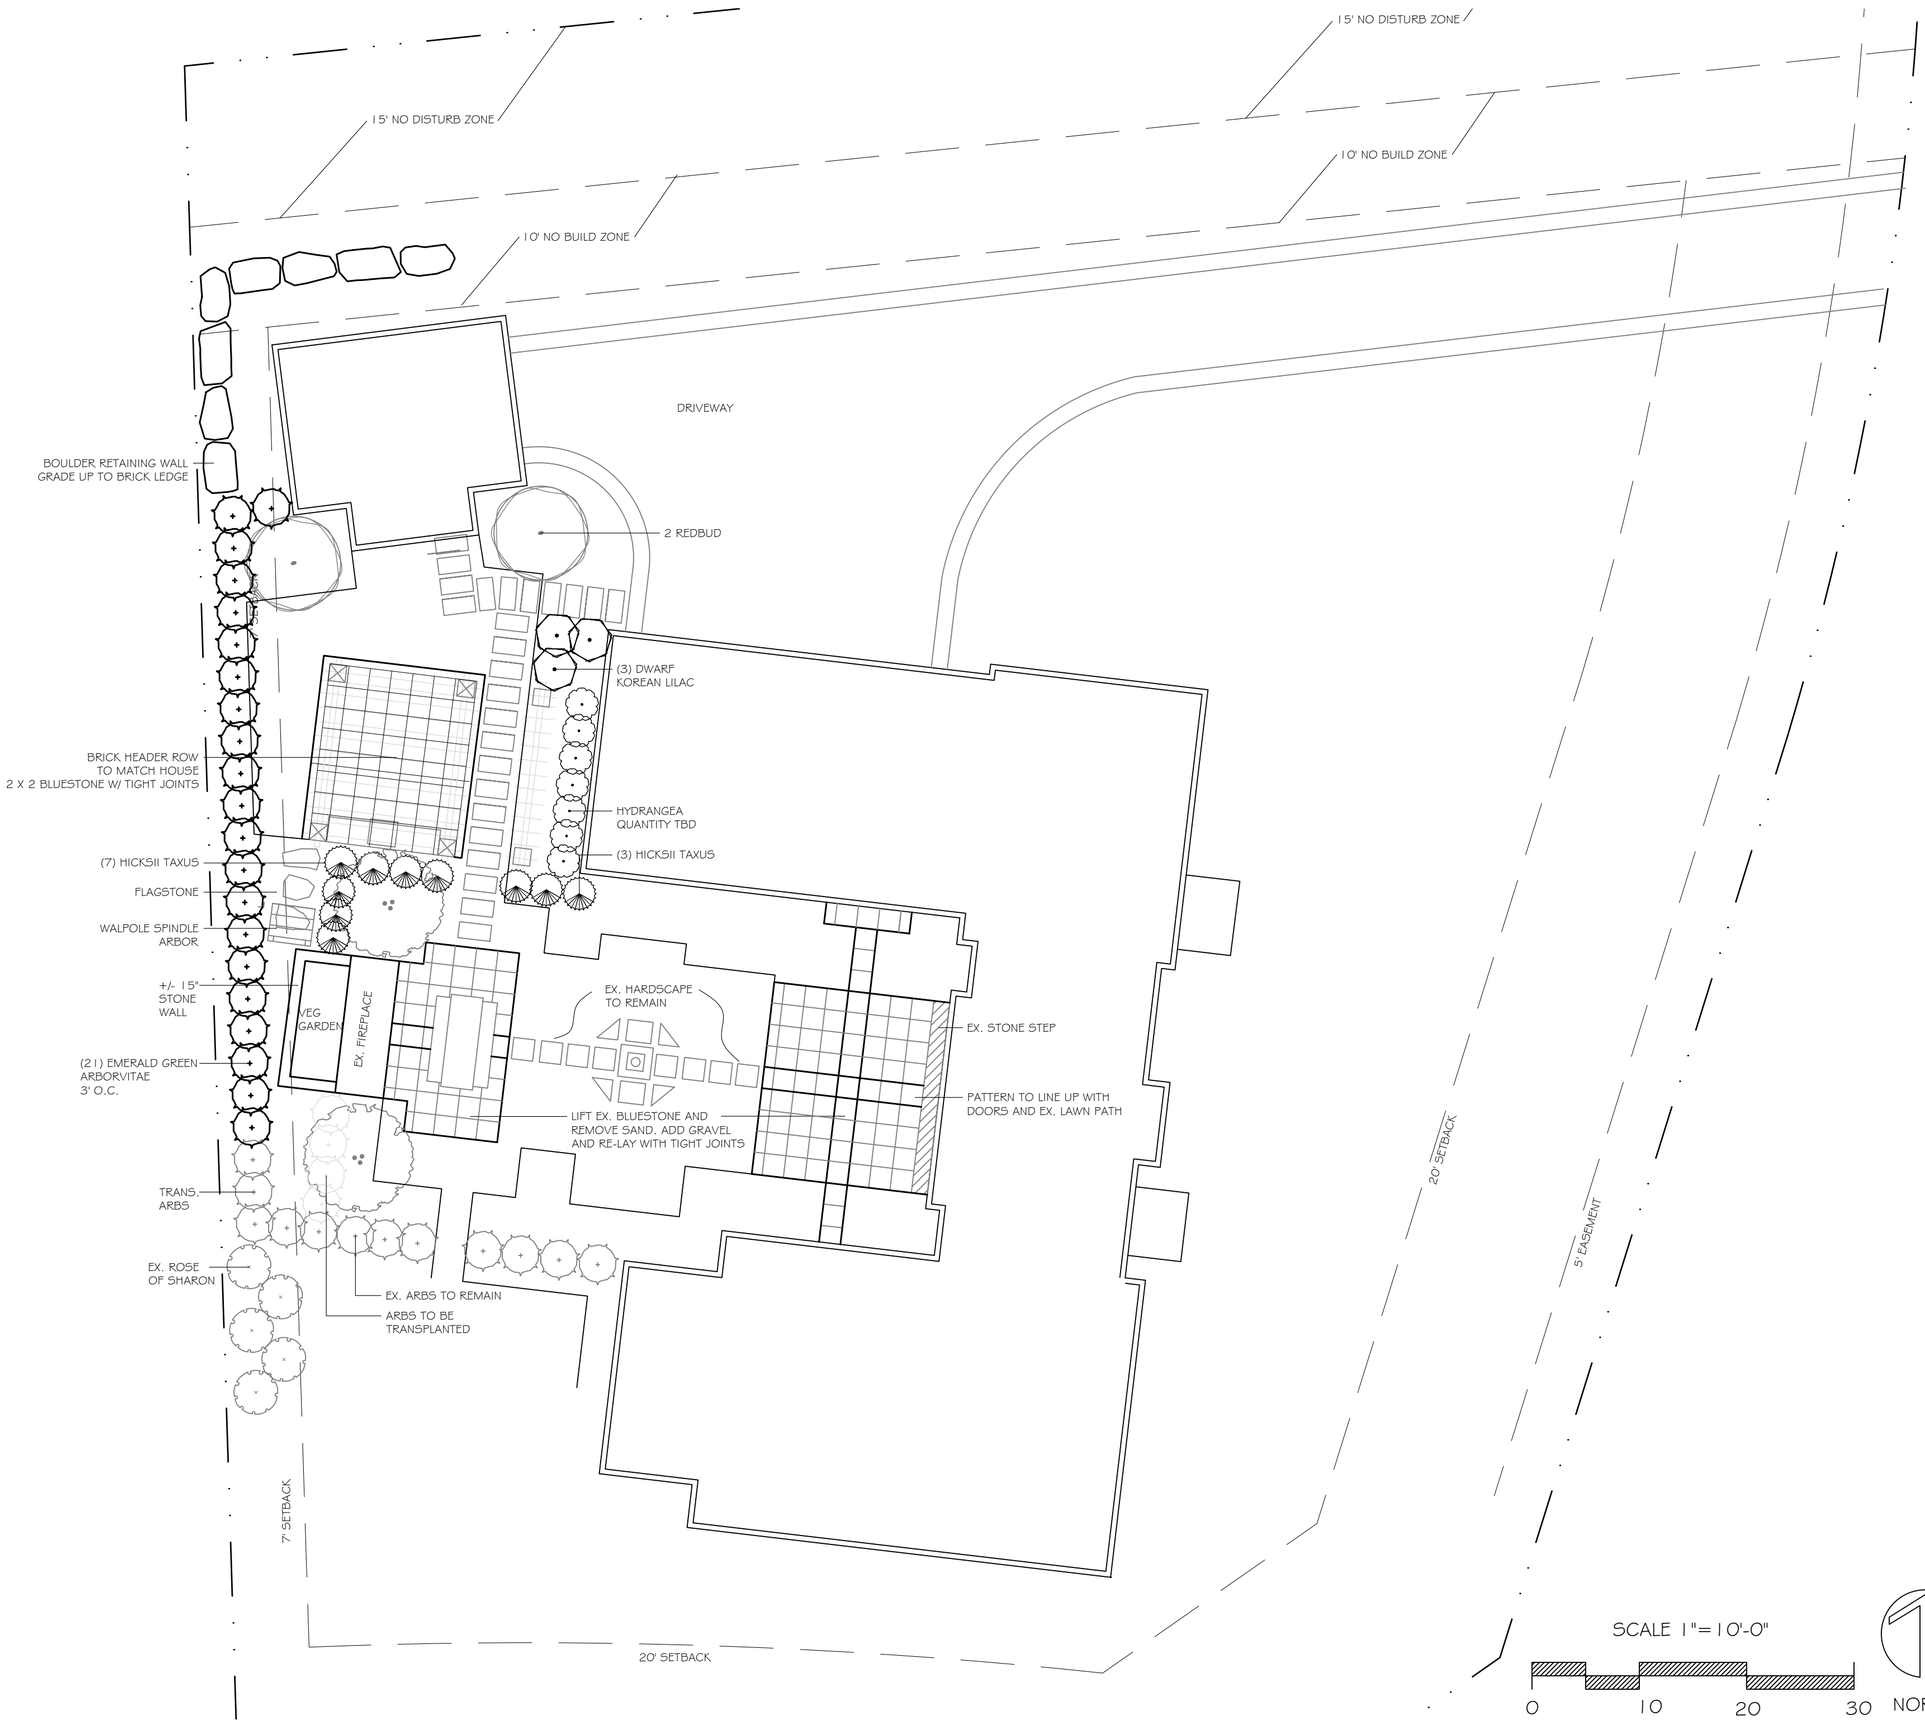

2016 Copyright
Note: This drawing and all other prior design related work for this project and the artistic content as shown is the sole property of Peabody Landscape Group. It shall not be used for construction, and or estimating purposes by another contractor. It shall not be reproduced, transferred or assigned by the client named to any third party or contractor without first providing full design compensation to Peabody Landscape Group and prior written consent from Peabody Landscape Group.

Peabody landscape group
2253 Dublin Road | Columbus, OH 43228
(614) 488-2877 | Fax (614) 488-3543 | www.peabodylandscape.com

PAT LYNCH

DUBLIN RESIDENCE

No.	Revisions:	By

Job No:

Date: 02/22/17

Sheet: